Bearing Wall-Retrofit Construction

Architectural/Structural

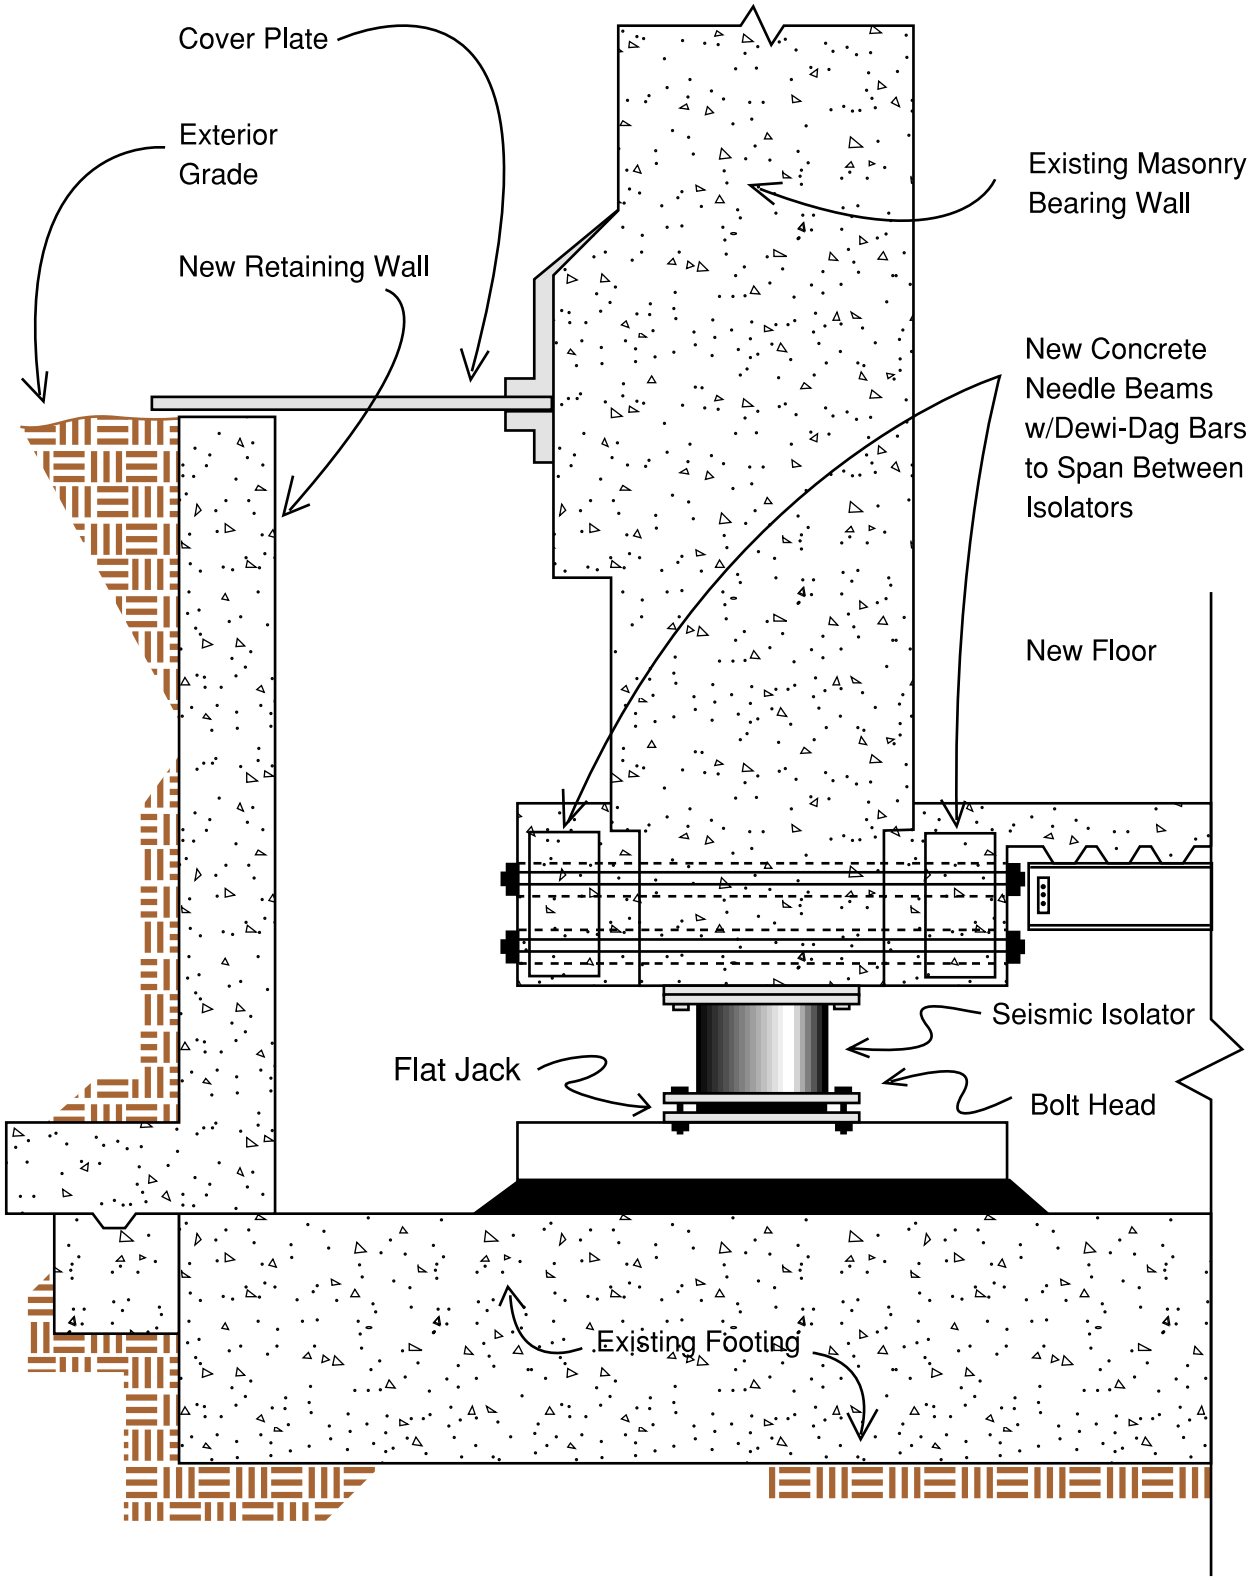

© 1997 Dynamic Isolation Systems, Inc.

DIS Your Partner in Earthquake Protection™

DIS, Inc.
3470 Mt. Diablo Boulevard
Suite A200
Lafayette, CA 94549

Tel 925 283 1166
Fax 925 283 4307
www.dis-inc.com